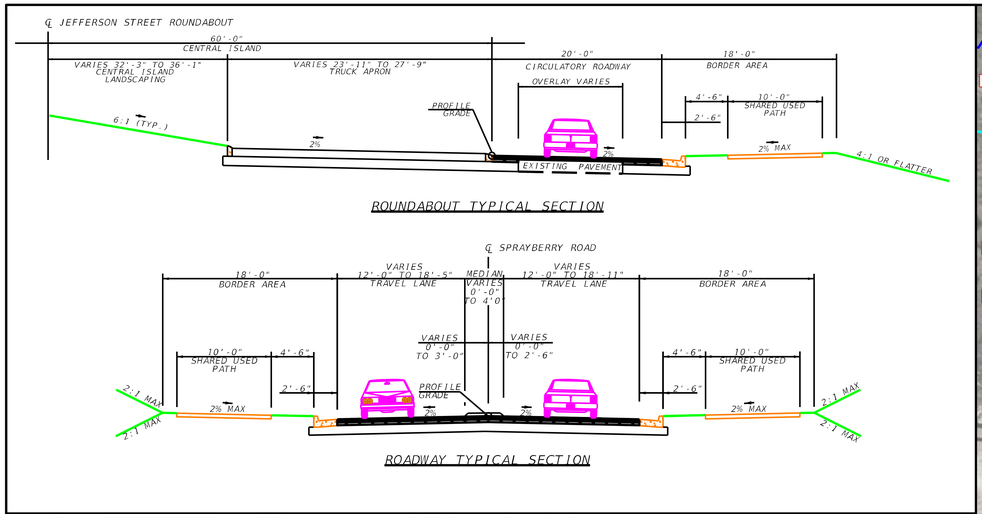

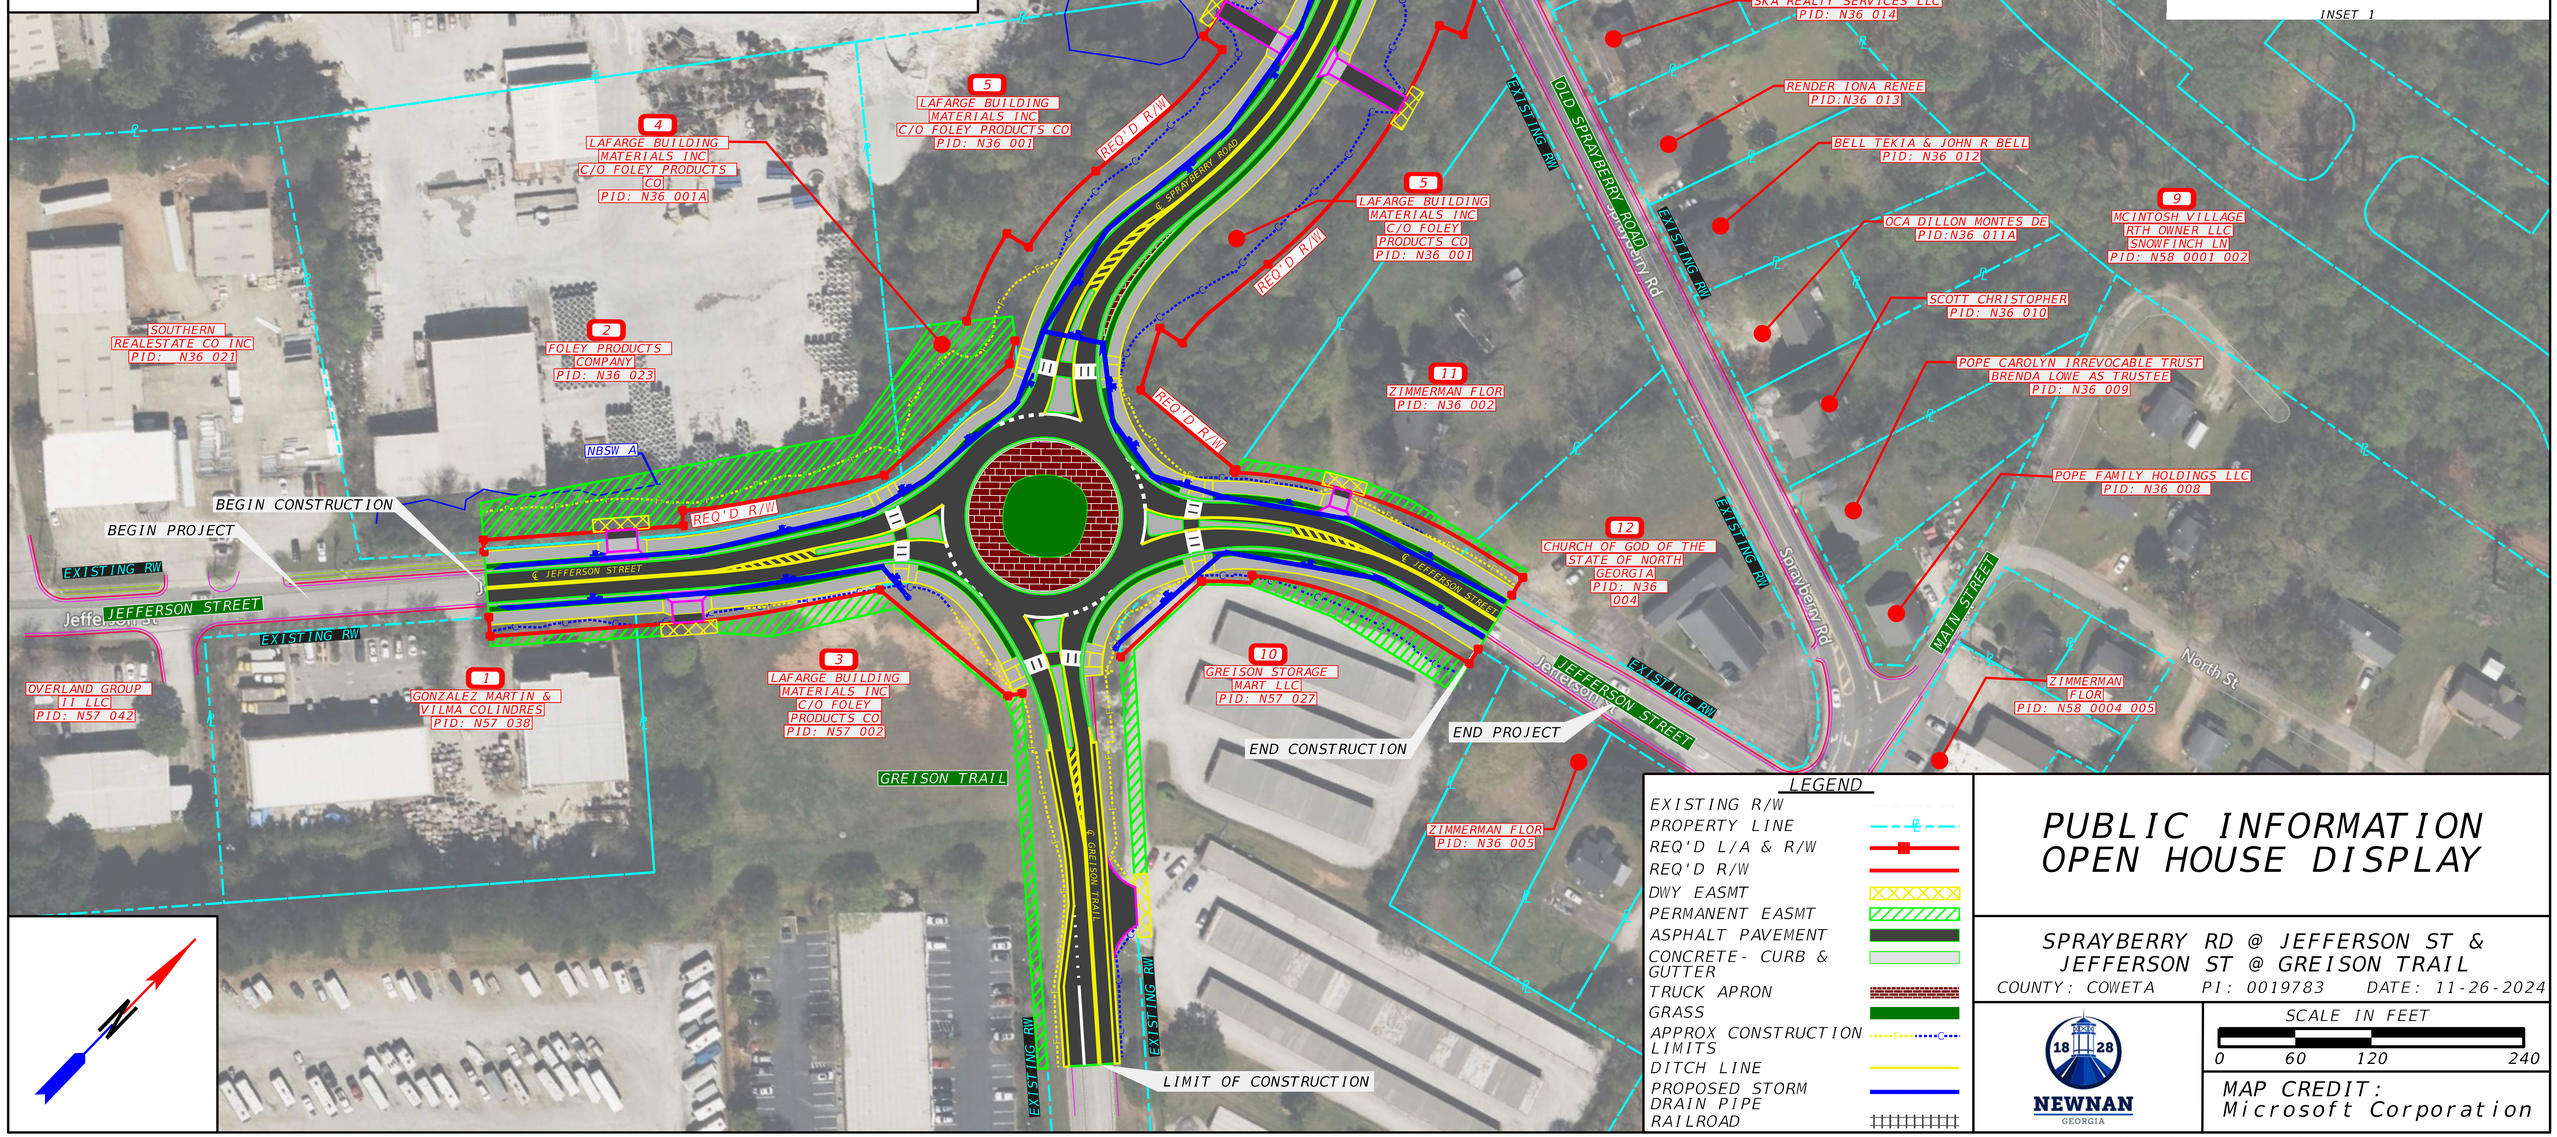

LEGEND

- EXISTING R/W
- PROPERTY LINE
- REQ'D L/A & R/W
- REQ'D R/W
- DWY EASMT
- PERMANENT EASMT
- ASPHALT PAVEMENT
- CONCRETE- CURB & GUTTER
- TRUCK APRON
- GRASS
- APPROX CONSTRUCTION LIMITS
- DITCH LINE
- PROPOSED STORM DRAIN PIPE
- RAILROAD

PUBLIC INFORMATION OPEN HOUSE DISPLAY

SPRAYBERRY RD @ JEFFERSON ST &
JEFFERSON ST @ GREISON TRAIL

COUNTY: COWETA PI: 0019783 DATE: 11-26-2024

NEWNAN GEORGIA

SCALE IN FEET

0 60 120 240

MAP CREDIT: Microsoft Corporation

© 2025 Microsoft Corporation © 2025 Maxar ©CNES (2025) Distribution Airbus DS © 2025 TomTom